

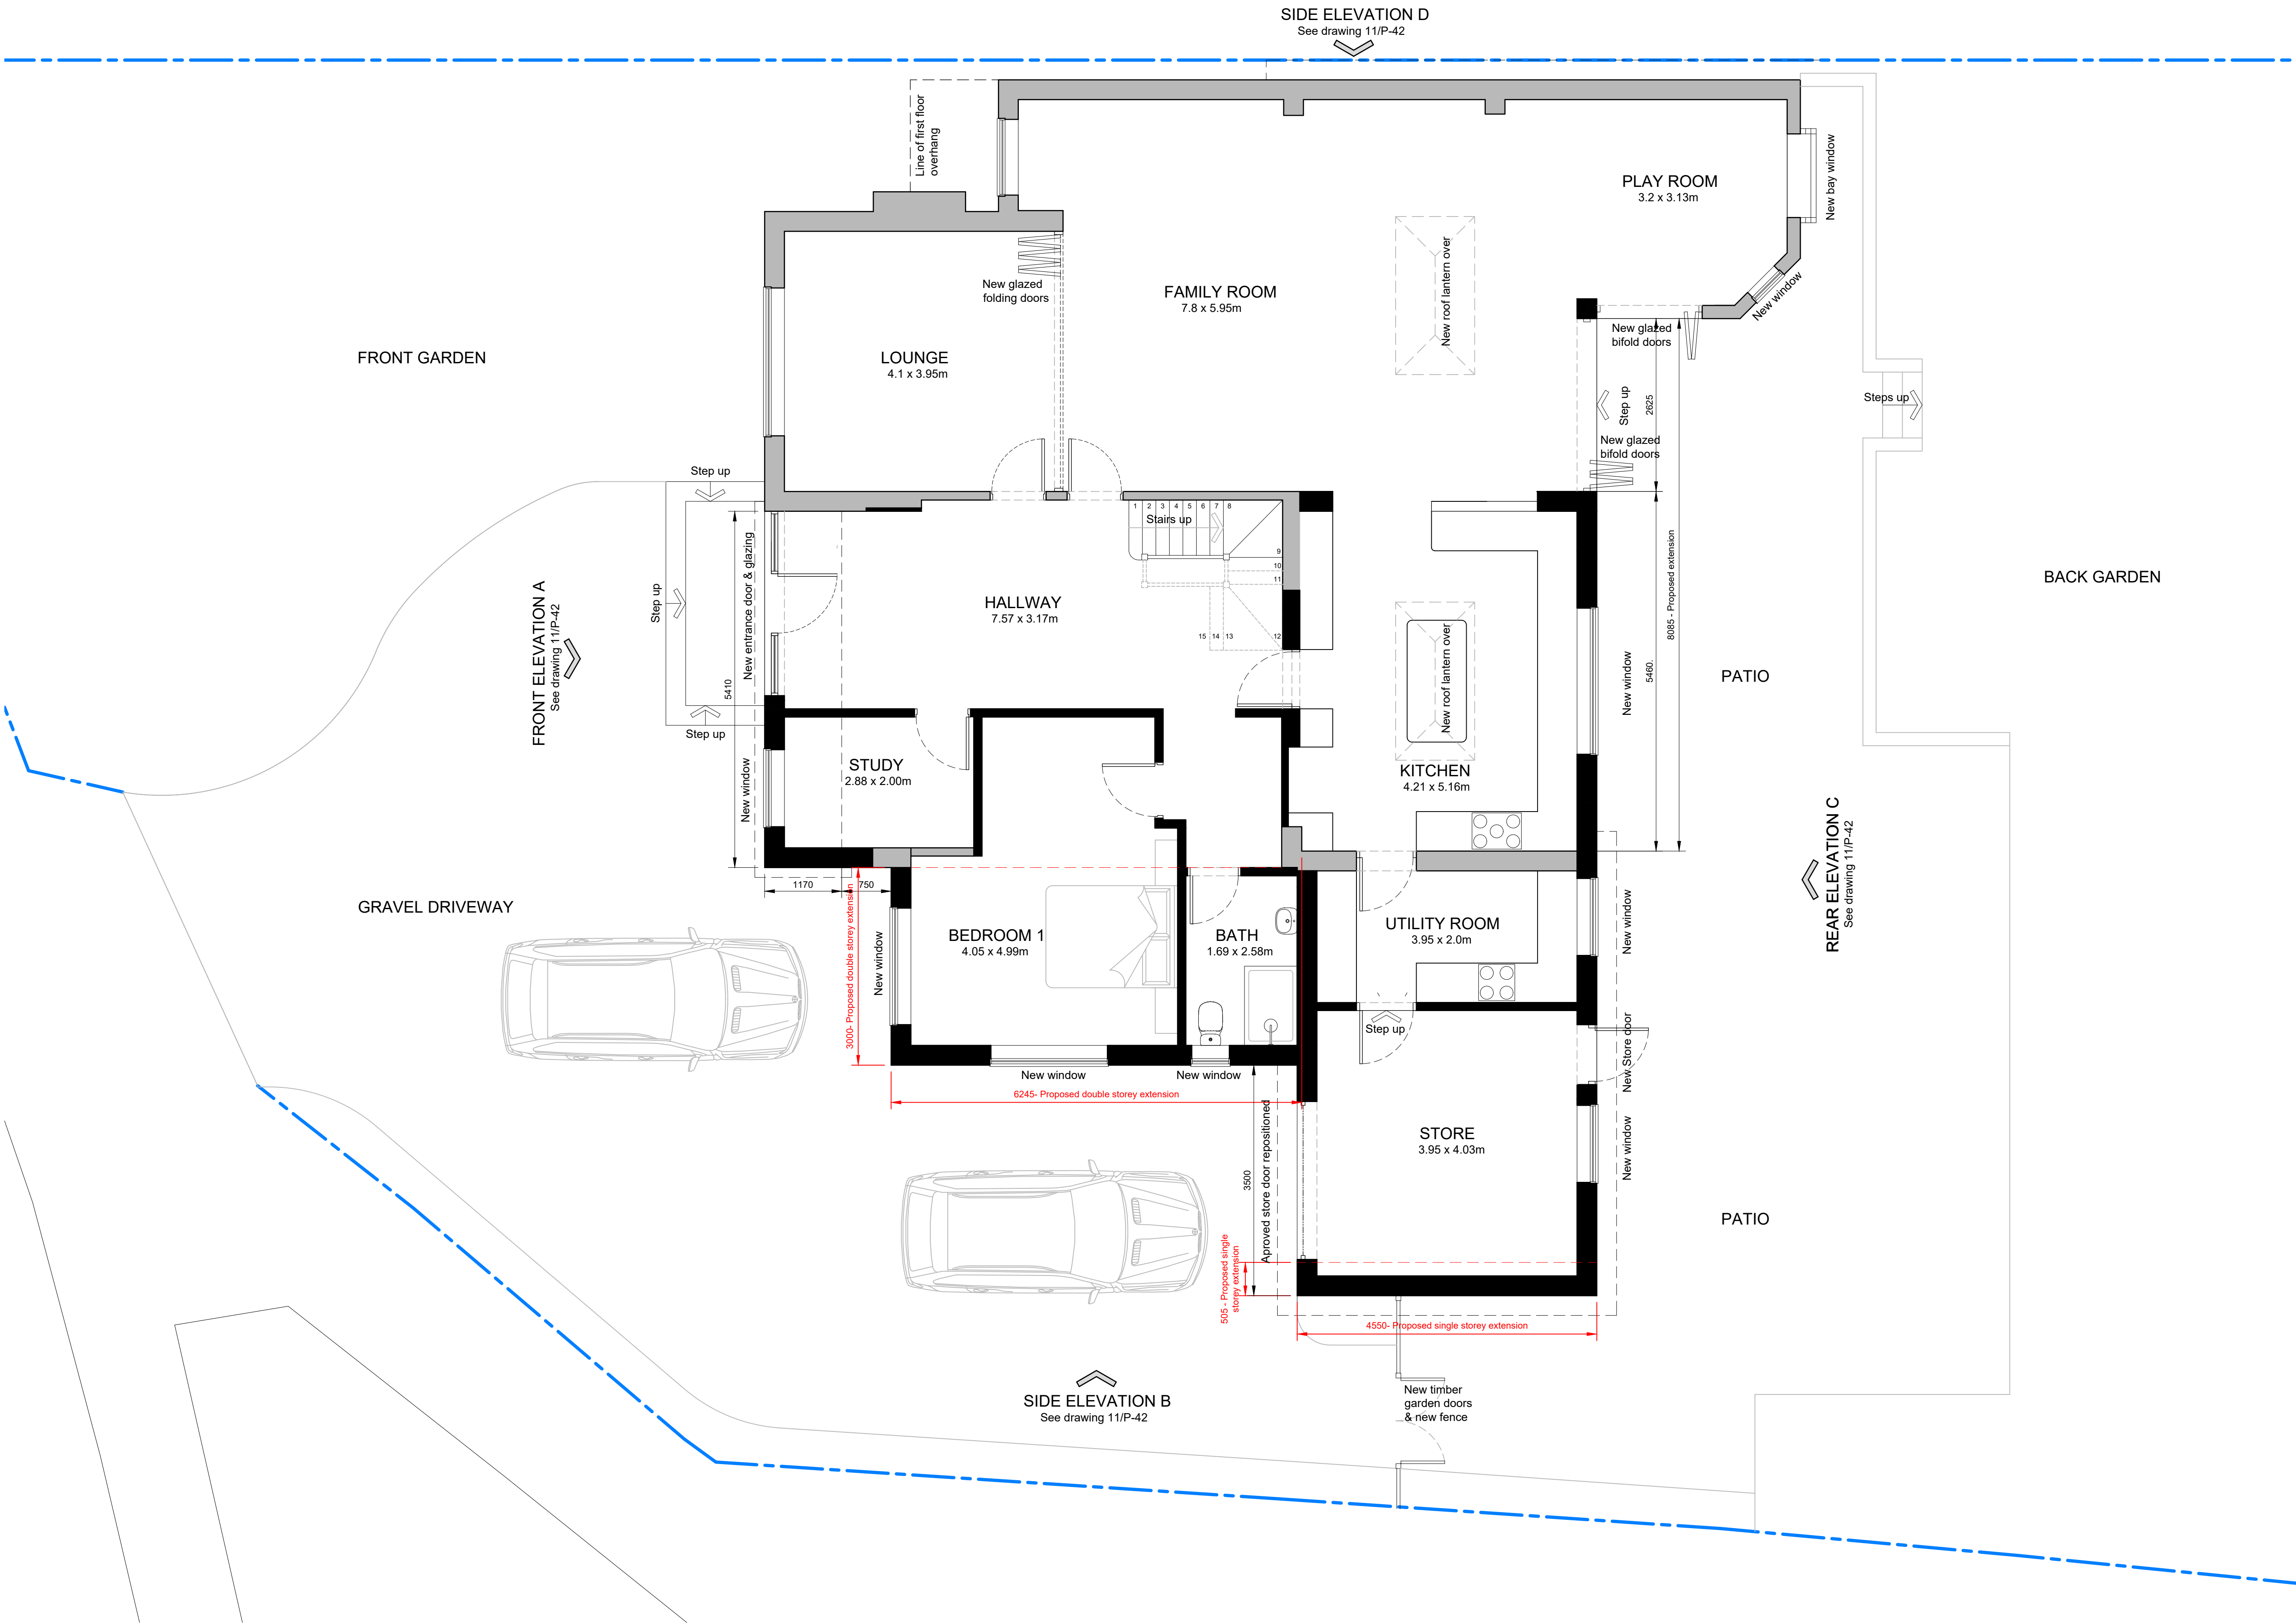


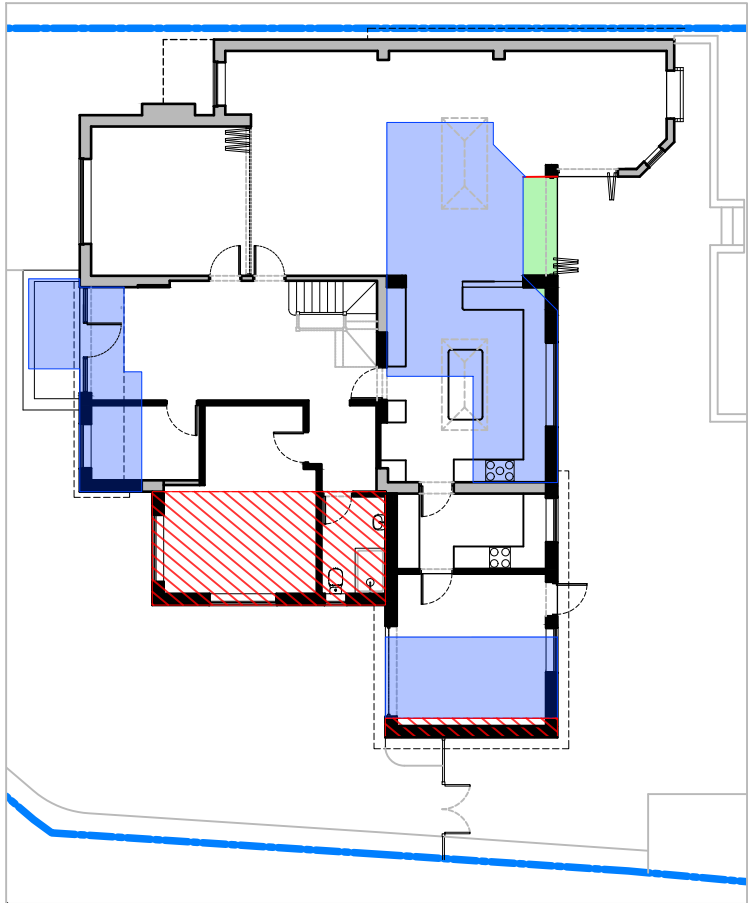

PROPOSED GROUND FLOOR PLAN

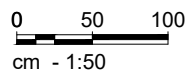

KEY PLAN

- Blue hatch indicates previously approved scheme PL/25/0800 on 25.09.25
- Green hatch indicates previously approved scheme PL/26/1065 on 04.09.26
- Red hatch indicates proposed extension

02.10.26	Store reduced. Porch omitted. Playroom roof revised.	Rev B
11.03.26	Side extension stepped back from frontage	Rev A

PROPOSED GROUND FLOOR PLAN

MR & MRS DIDWANIA
SINGLE & DOUBLE STOREY EXTENSION
122, KIDMORE END ROAD
READING RG4 8SP

SCALE- 1:50 @ A1	OCTOBER 2026	V KOTHARI
------------------	--------------	-----------

11/P-40	B
---------	---