


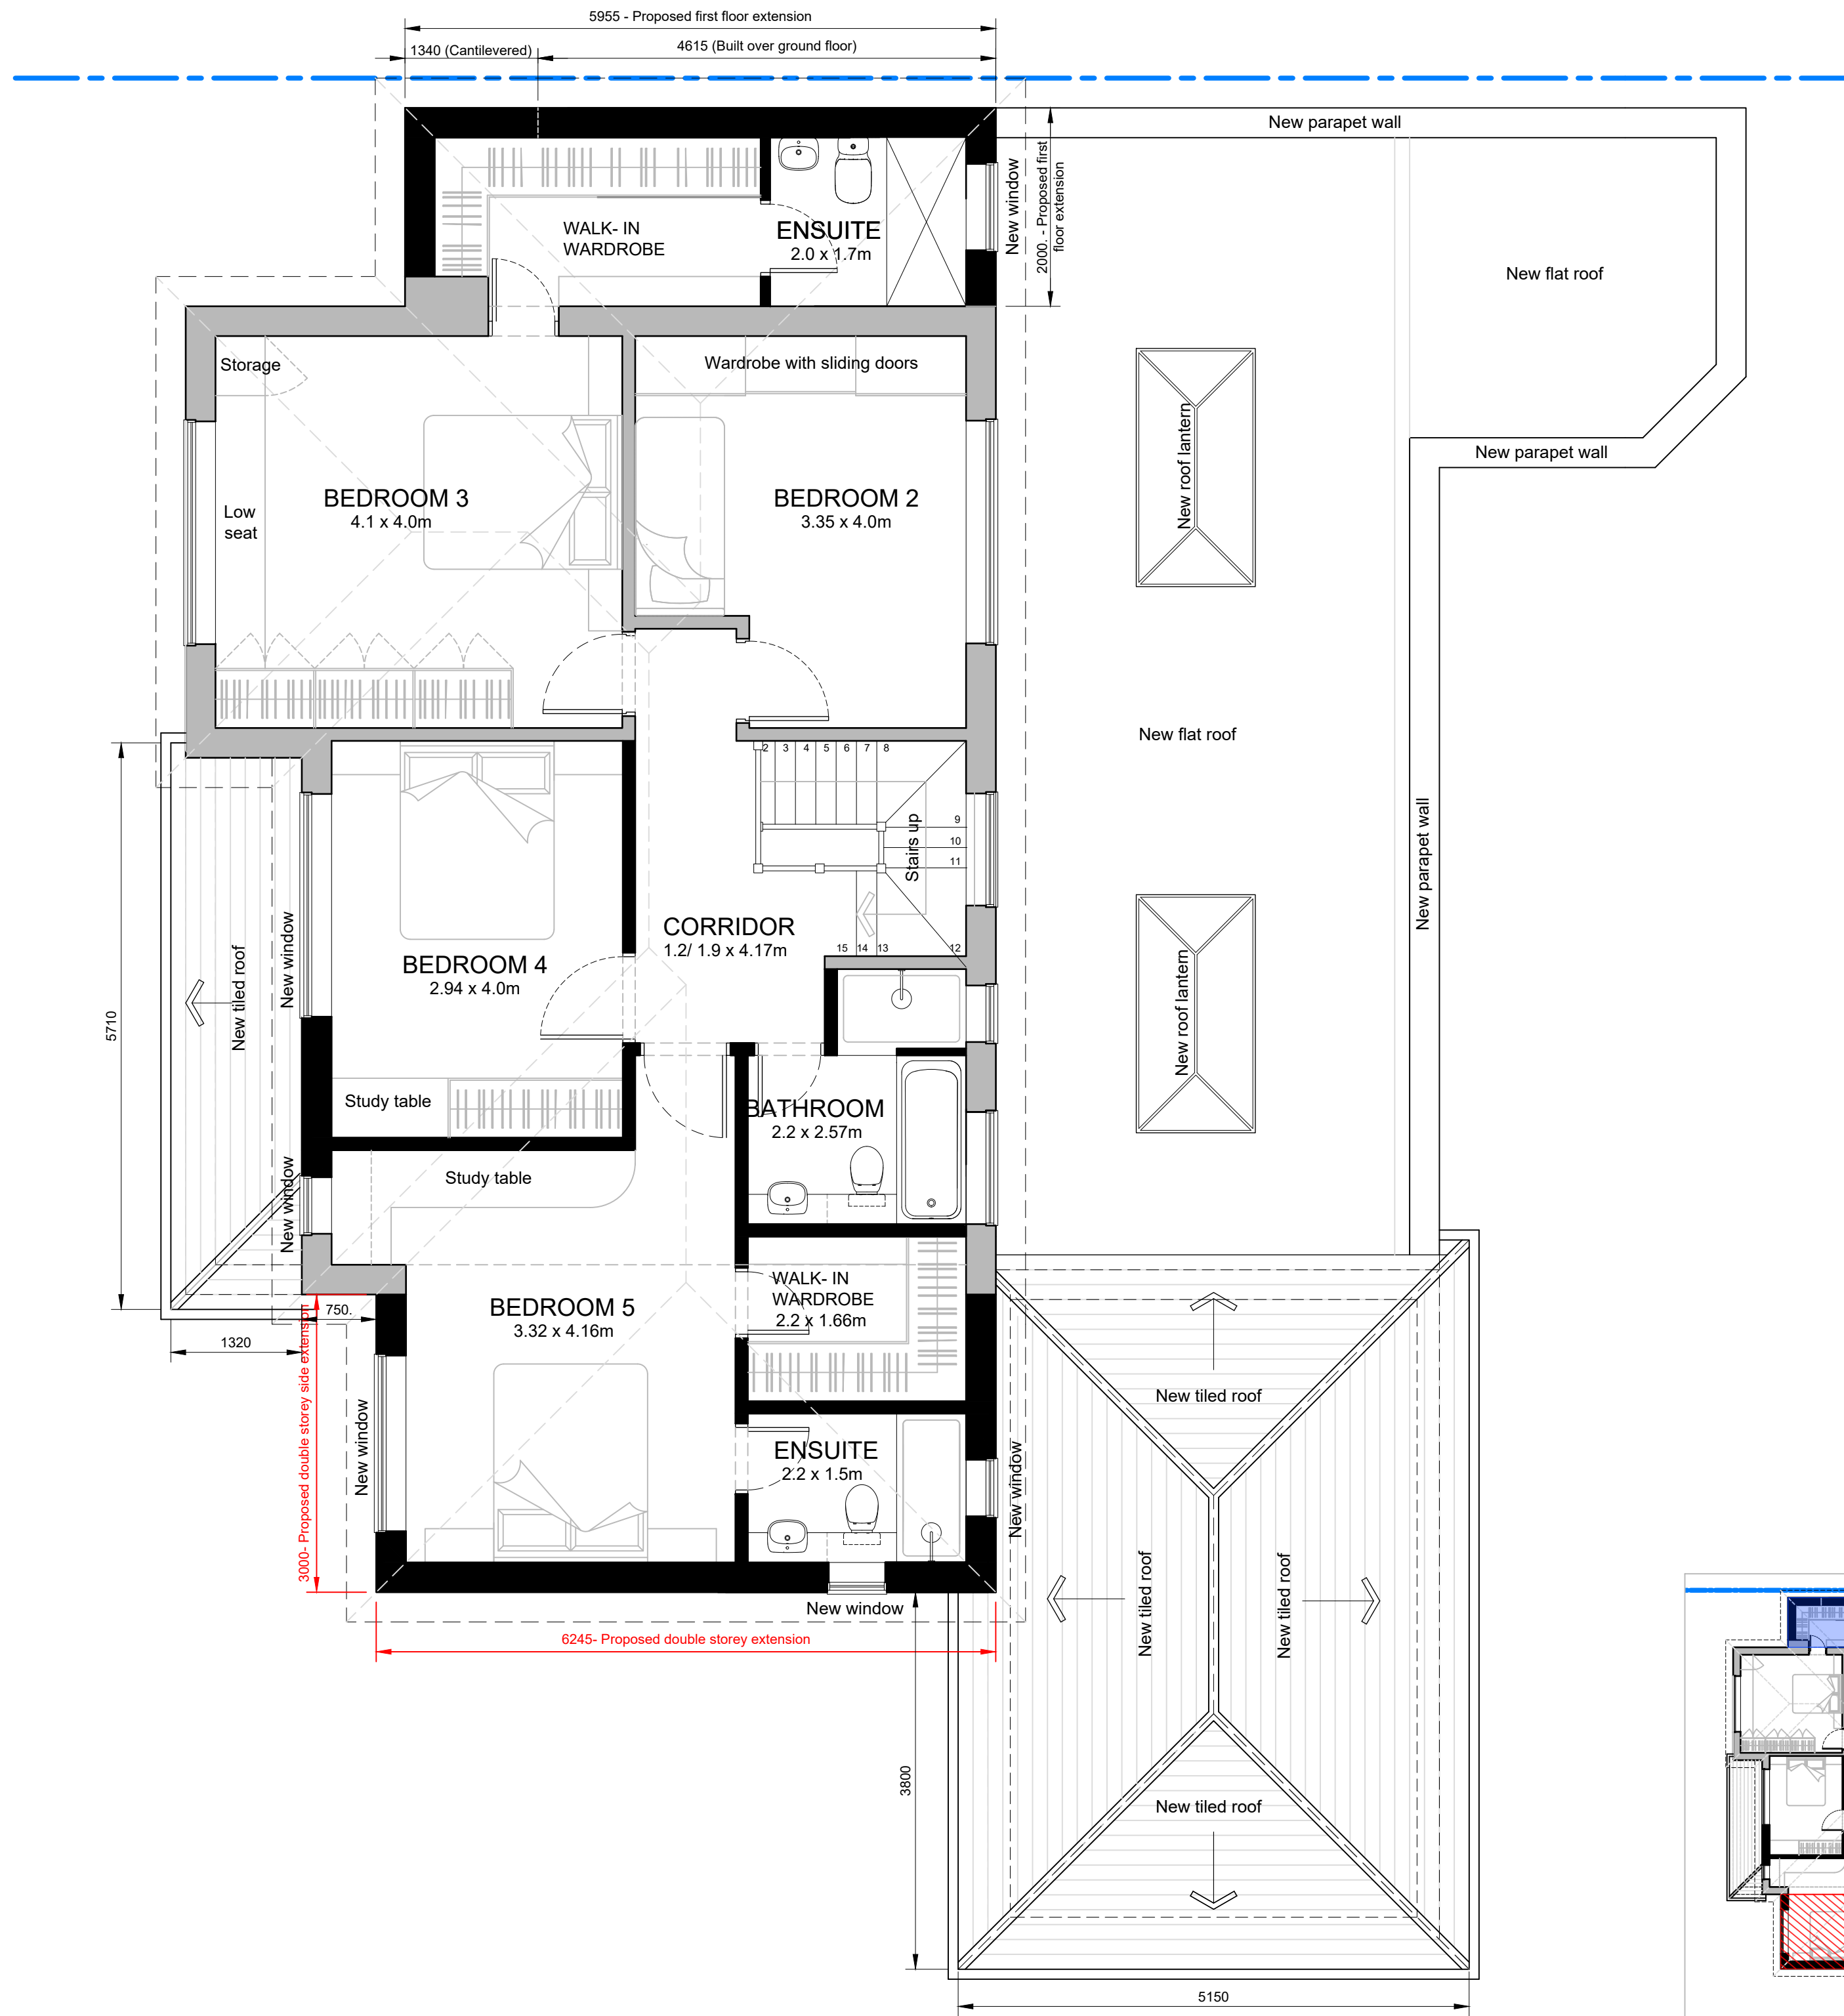



PROPOSED FIRST FLOOR PLAN

0 50 100
cm - 1:50



KEY PLAN

- Blue hatch indicates previously approved scheme PL/25/0800 on 25.09.25
- Green hatch indicates previously approved scheme PL/26/1065 on 04.09.26
- Red hatch indicates proposed extension

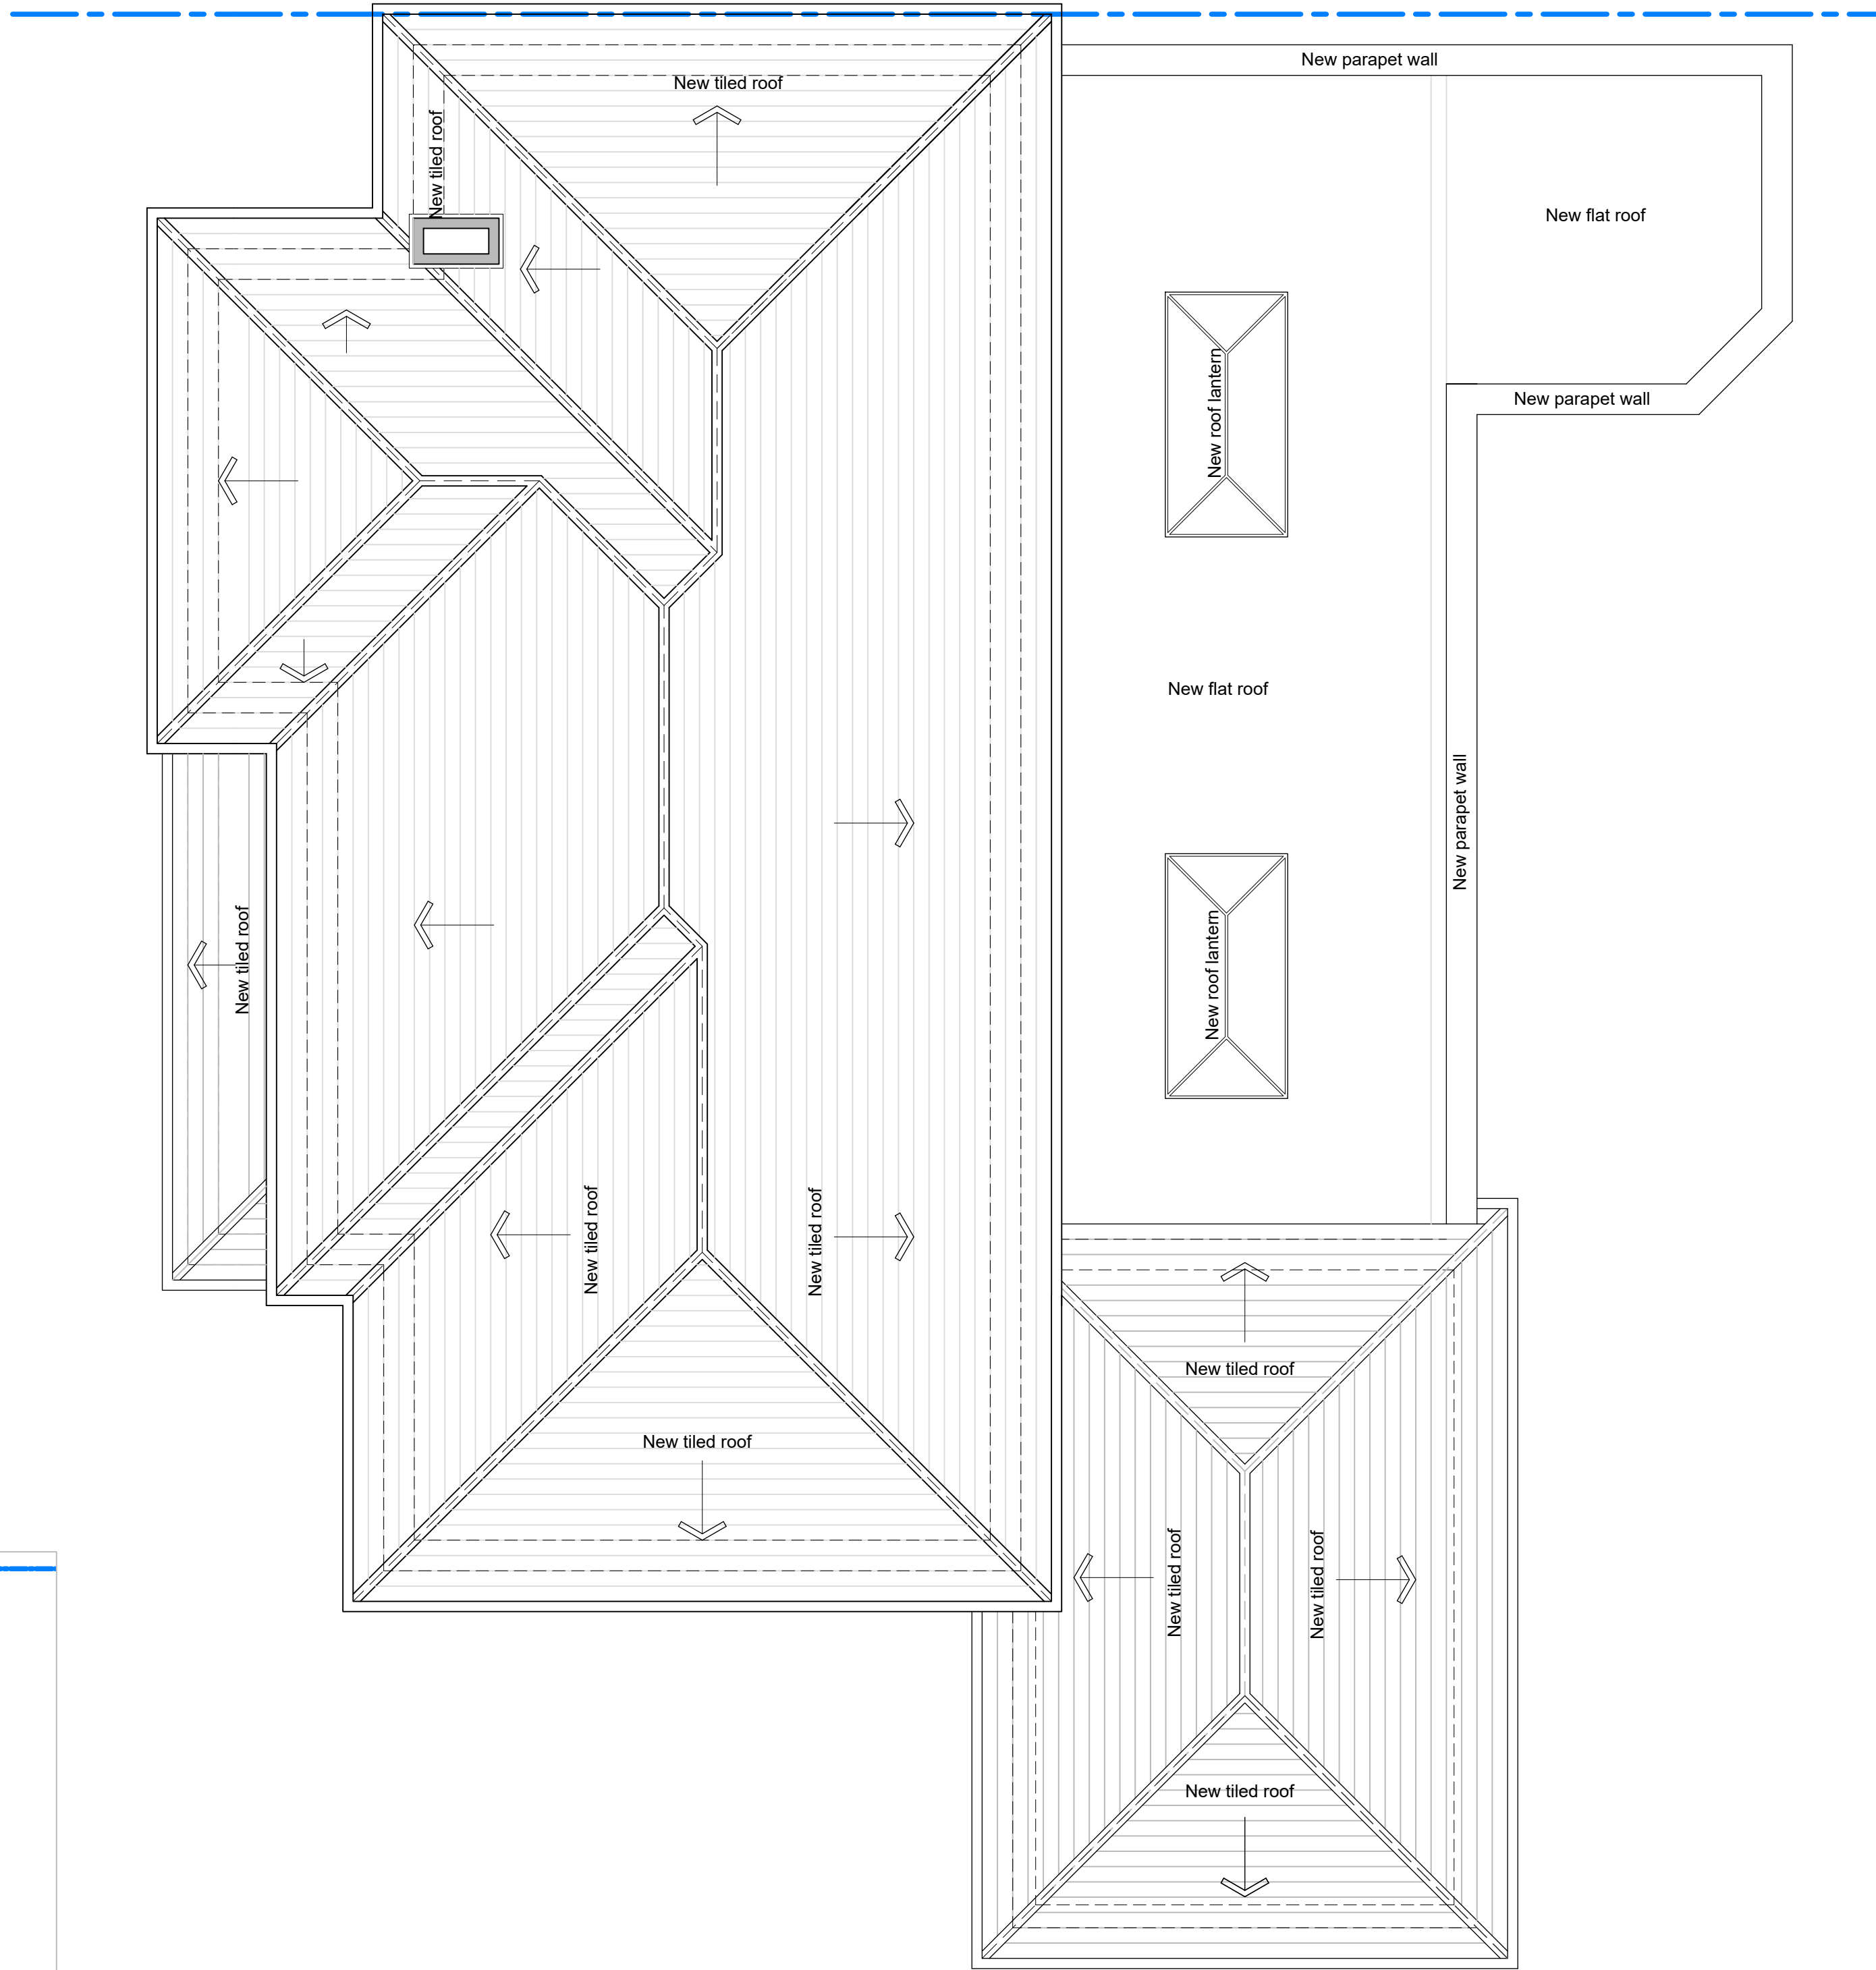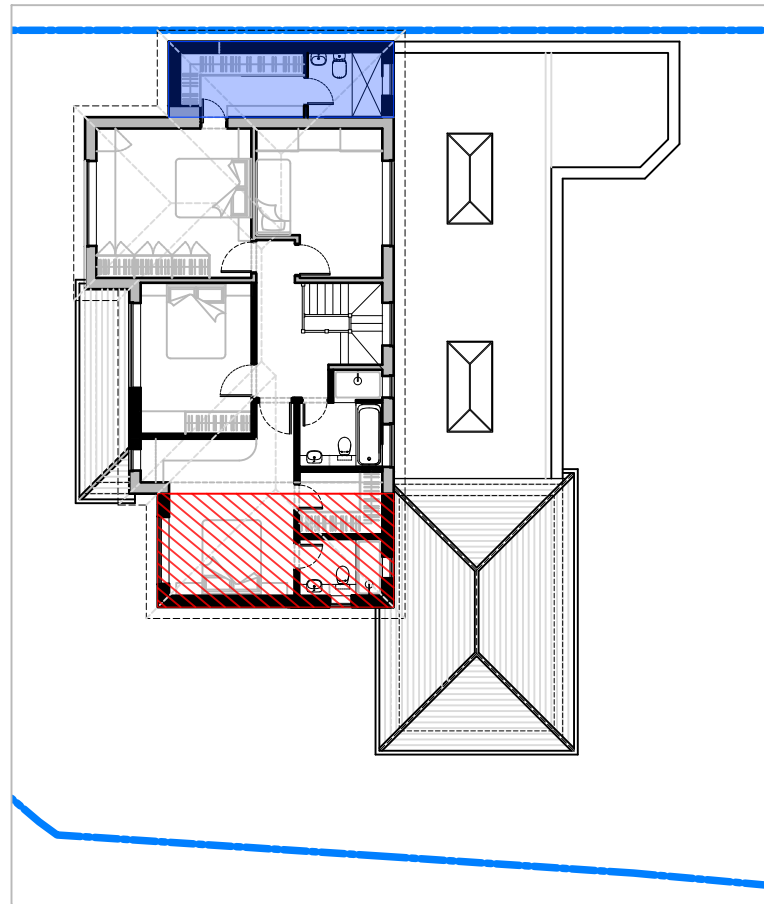

PROPOSED ROOF PLAN

0 50 100
cm - 1:50



02.10.26	Store reduced. Porch omitted. Payroom roof revised.	Rev B
11.03.26	Side extension stepped back from frontage	Rev A

PROPOSED FIRST FLOOR & ROOF PLAN

MR & MRS DIDWANIA
SINGLE & DOUBLE STOREY EXTENSION
122, KIDMORE END ROAD
READING RG4 8SP

SCALE- 1:50 @ A1	OCTOBER 2026	V KOTHARI
------------------	--------------	-----------