


KEY: EXISTING TREES TABLE BASED ON TAMLA TREES REPORT

Tree No	Species	DBH	Height	Age Class	Life Exp	Observations	BS Cat	RPR
T1	Maple (Norway)	0.55	14	Mature	20 to 40	Ivy covered lower stem but good leaf cover. Wide canopy form. Visible to the street scene. Looks to have been topped in the past. Ownership not clear given extent of shrubs below.	B2	6.6
T2	Apple	0.46	3.5	Mature	> 40	Large established example. Previously heavily reduced. Sensitive fruit tree pruning could increase flowering and fruit production. Spring feature tree.	C1	5.5
T3	Holly	0.18	4.5	Early-mature	20 to 40	Established 3rd party tree to rear of exist playroom.	C1	2.2
T4	Birch (Silver)	0.5	14	Mature	20 to 40	Ivy covered lower stem but good leaf cover. Wide canopy form. Visible to the street scene.	B2	6.0
T5	Ash	0.5	14	Mature	<10	Ivy covered lower stem. Canopy decline indicative of Ash Dieback. Established shrubs below.	U	6.0
T6	Pear	0.16	5.5	Mature	20 to 40	Establishing highway tree.	B1	1.9
TG1	Ash x4, Sorbus x1	0.18	9	Early-mature	10 to 20	Close grown 3rd party trees. Ash likely have limited life span given species. Sorbus likely longer retention value but multi stemmed example. Localised screening between properties.	C1	2.2
SG1	Sweet Bay, Buddleia, Cornus	0.06	2.3	Mature	20 to 40	Mixed managed garden shrubs.	C1	0.7

KEY: PROPOSED PLANTING

TREE NUMBER	SPECIES	SIZE	QUANTITY
T7	NEW TREE JUNIPERUS CONNURIS- JUNIPER	15L	1
T8	NEW TREE MAGNOLIA GRANDIFLORA	20L	1
S2	NEW SHRUB HYDRANGEA MACROPHYLLA PINK	3-5L	1
S3	NEW SHRUB CHOISYA TERNATA	3L	2
S4	NEW SHRUB EUONYMUS FORTUNEI	3L	2
S5	NEW SHRUB VIBURNUM TINUS	3L	1
S6	NEW SHRUB OSMANTHUS BURKWOODII	3L	2
S7	NEW SHRUB PRUNUS LAUROCERASUS	3L	2

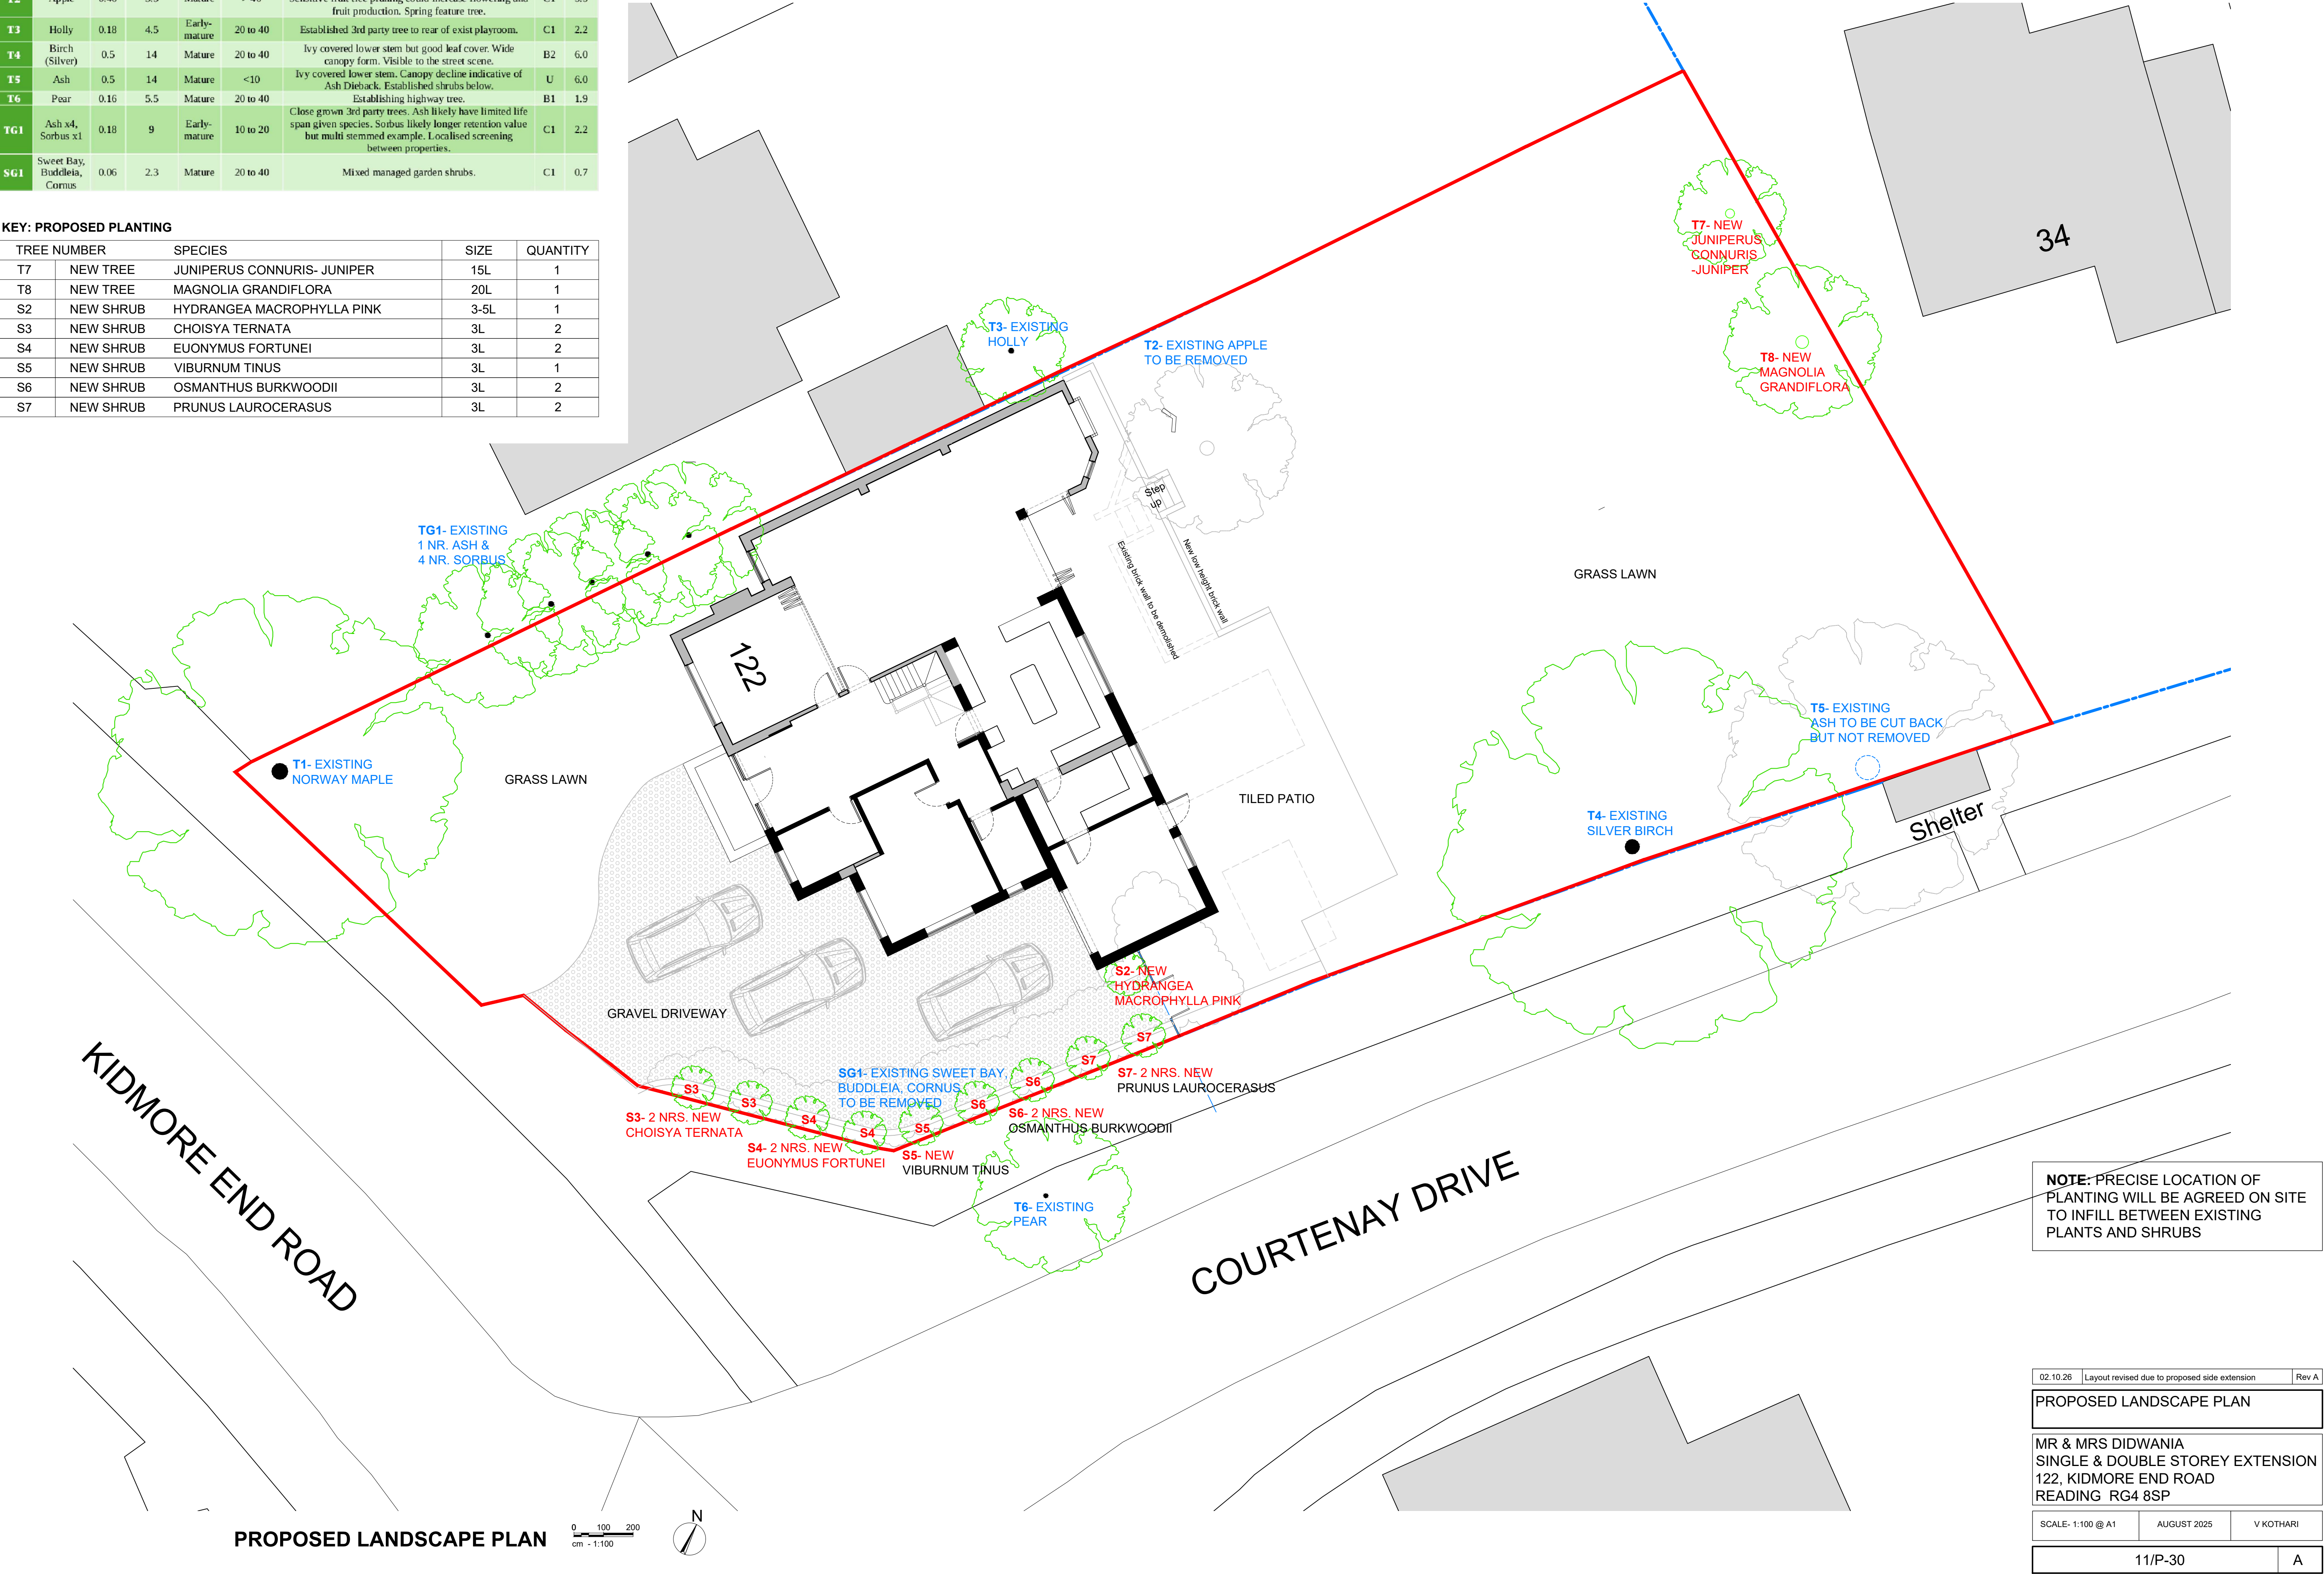

PROPOSED LANDSCAPE PLAN

0 100 200
cm -> 1:100



02.10.26	Layout revised due to proposed side extension	Rev A
PROPOSED LANDSCAPE PLAN		
MR & MRS DIDWANIA SINGLE & DOUBLE STOREY EXTENSION 122, KIDMORE END ROAD READING RG4 8SP		
SCALE- 1:100 @ A1	AUGUST 2025	V KOTHARI
11/P-30		A