


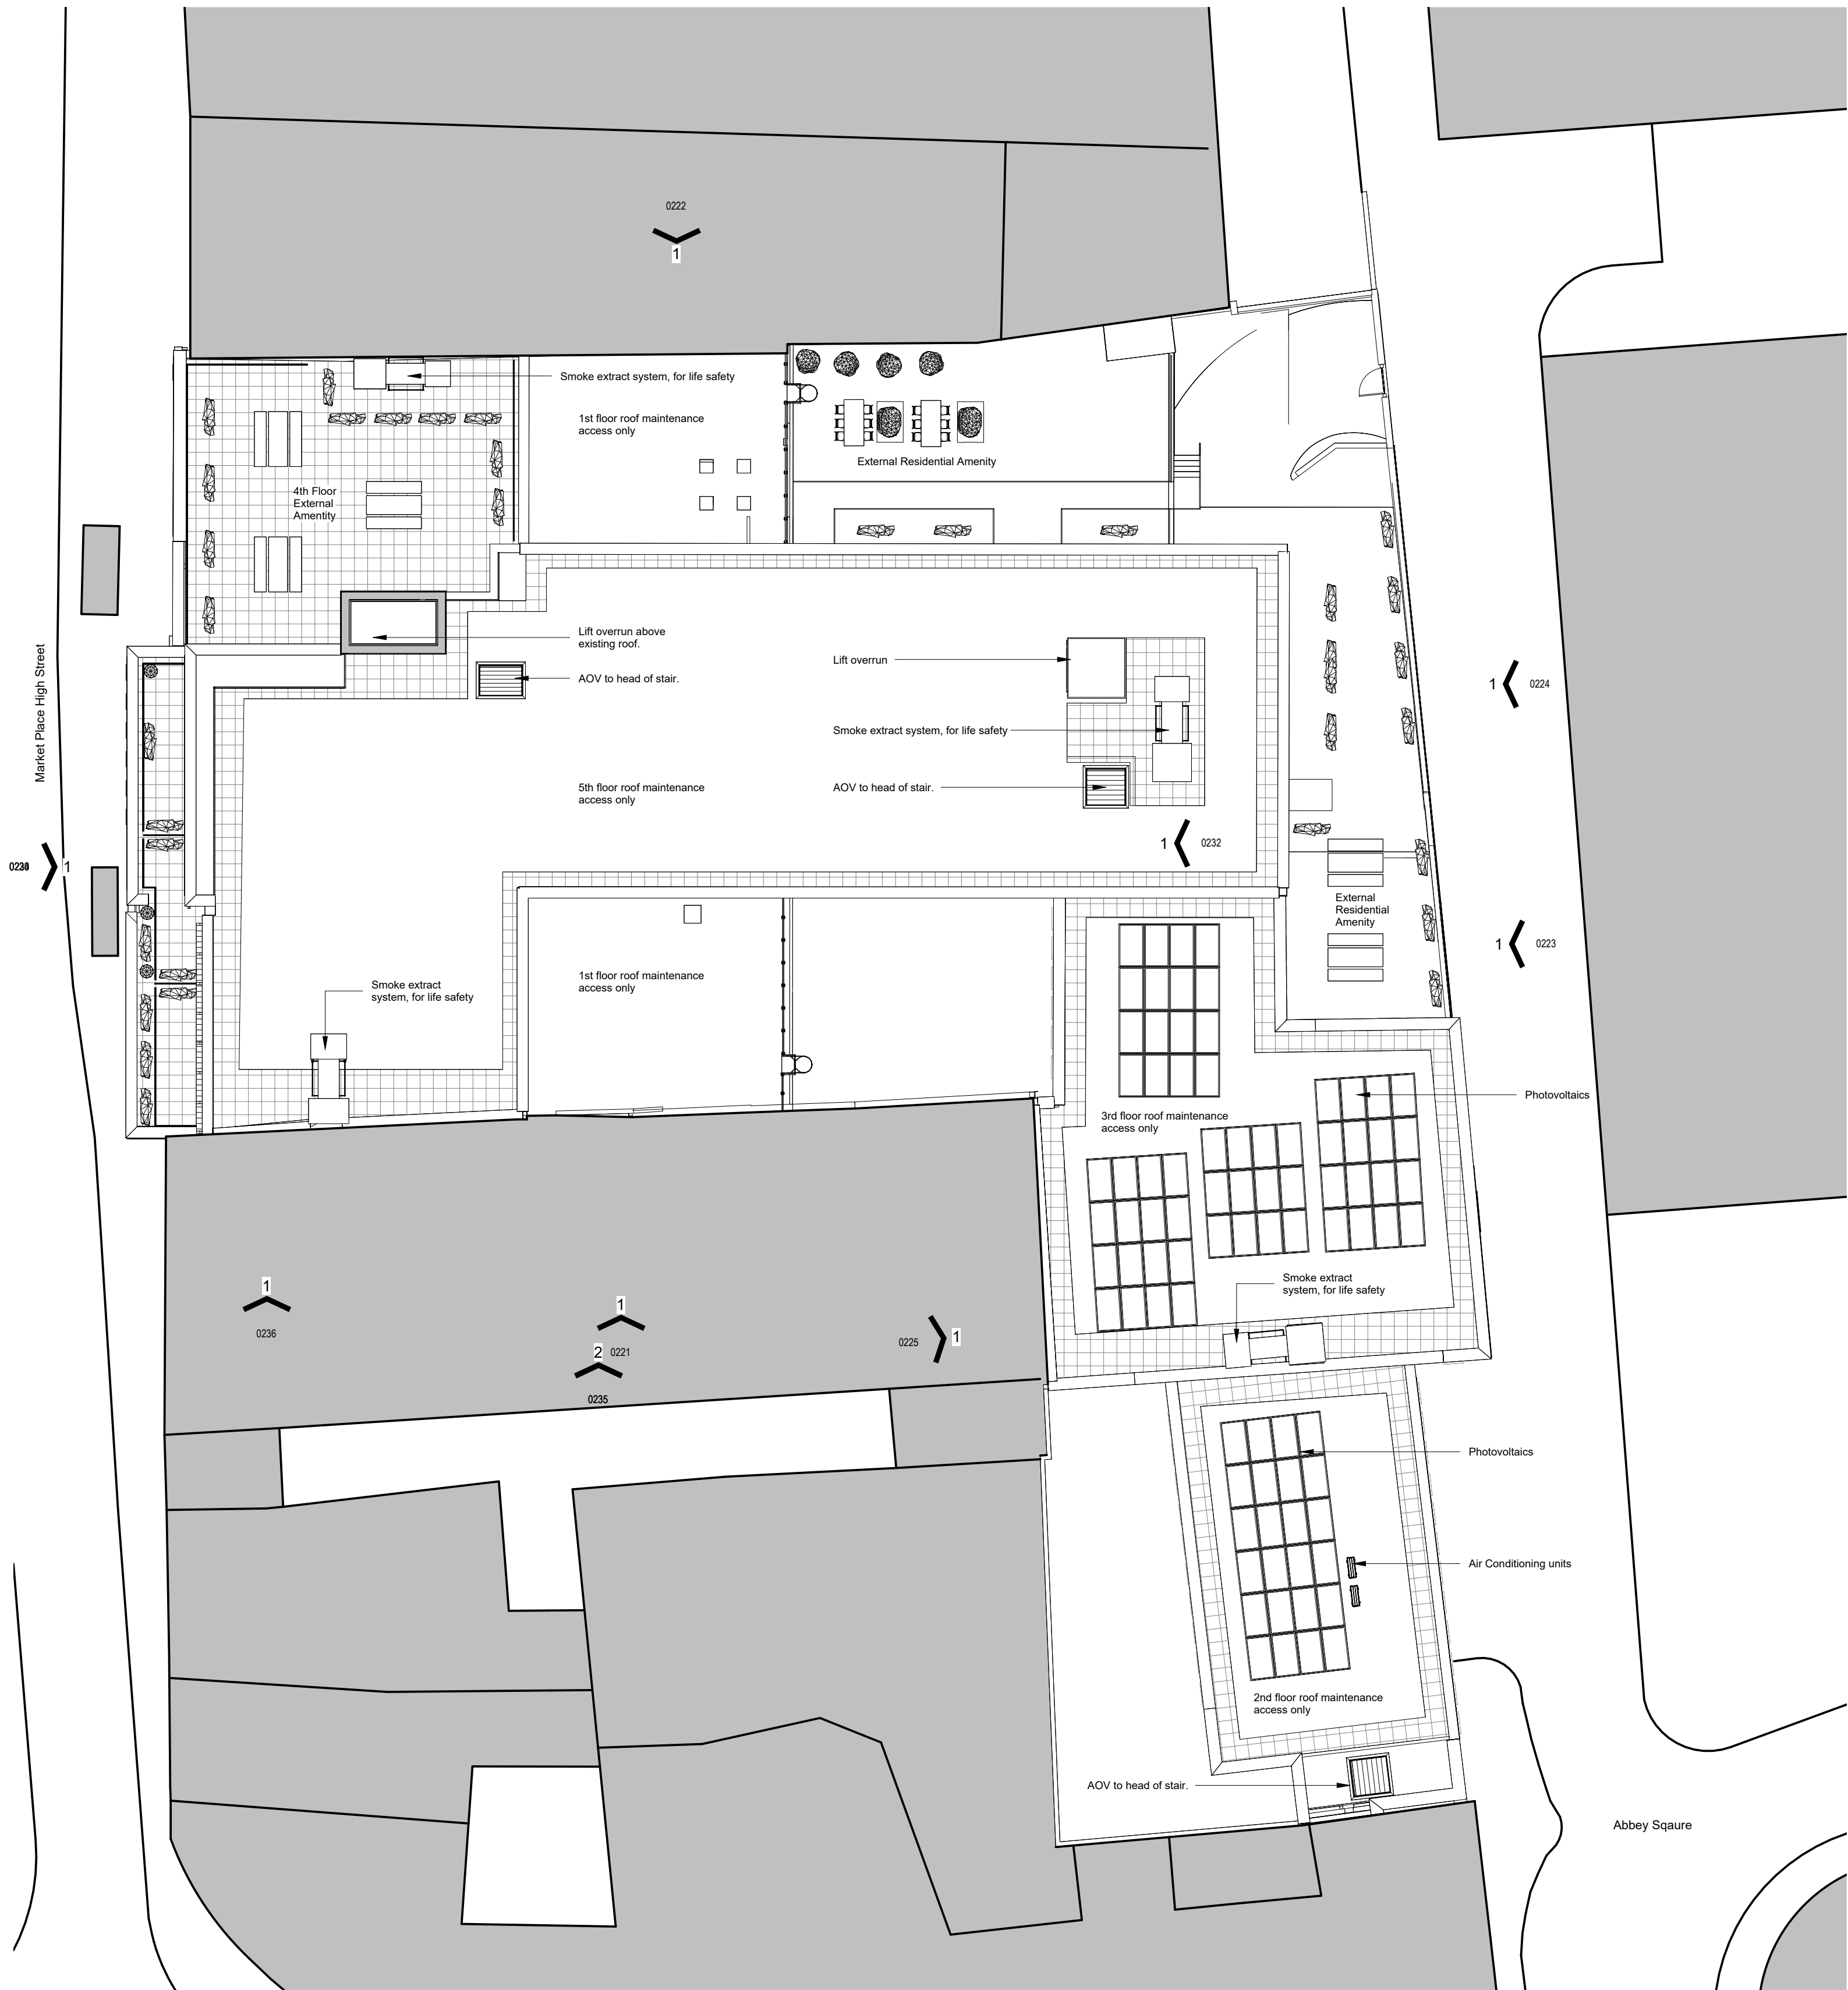

P03	03/10/26	Full App - Final Issue	WW	WW
P02	29/08/26	Full App - Updated to comments	WW	WW
P01	10.08.26	Full App - Draft Issue	WW	WW

Rev	Date	Revision Details	Dr	Ch
-----	------	------------------	----	----




Bristol: Westworks, Beacon Tower,
Colston Street, Bristol, BS1 4XE
T 0117 214 1101 E bristol@ecwestworks.com
Sussex: 64 - 68 Brighton Road, Worthing,
West Sussex, BN11 2EN
T 01903 248777 E sussex@ecsearchitecture.com
London: 76 Great Suffolk Street,
London SE1 0BL
T 020 7928 2773 E london@ecsearchitecture.com

WESTWORKS
www.ecwestworks.com

Client's Name
TENE LIVING

Job Title
Market Place Reading

Drawing Title
Planning Full_Level Roof

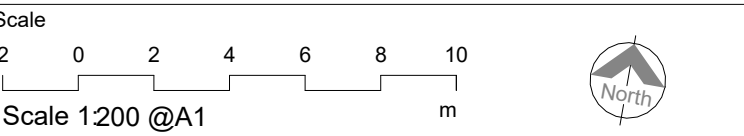

Drawn	Checked	Date
WST	WST	26.06.26

Job No	Origin	Vol	Level	Type	Role	Number	Status	Rev
W0821	WW	XX	05	DR	A	0206	S0	P03

Status

PLANNING