



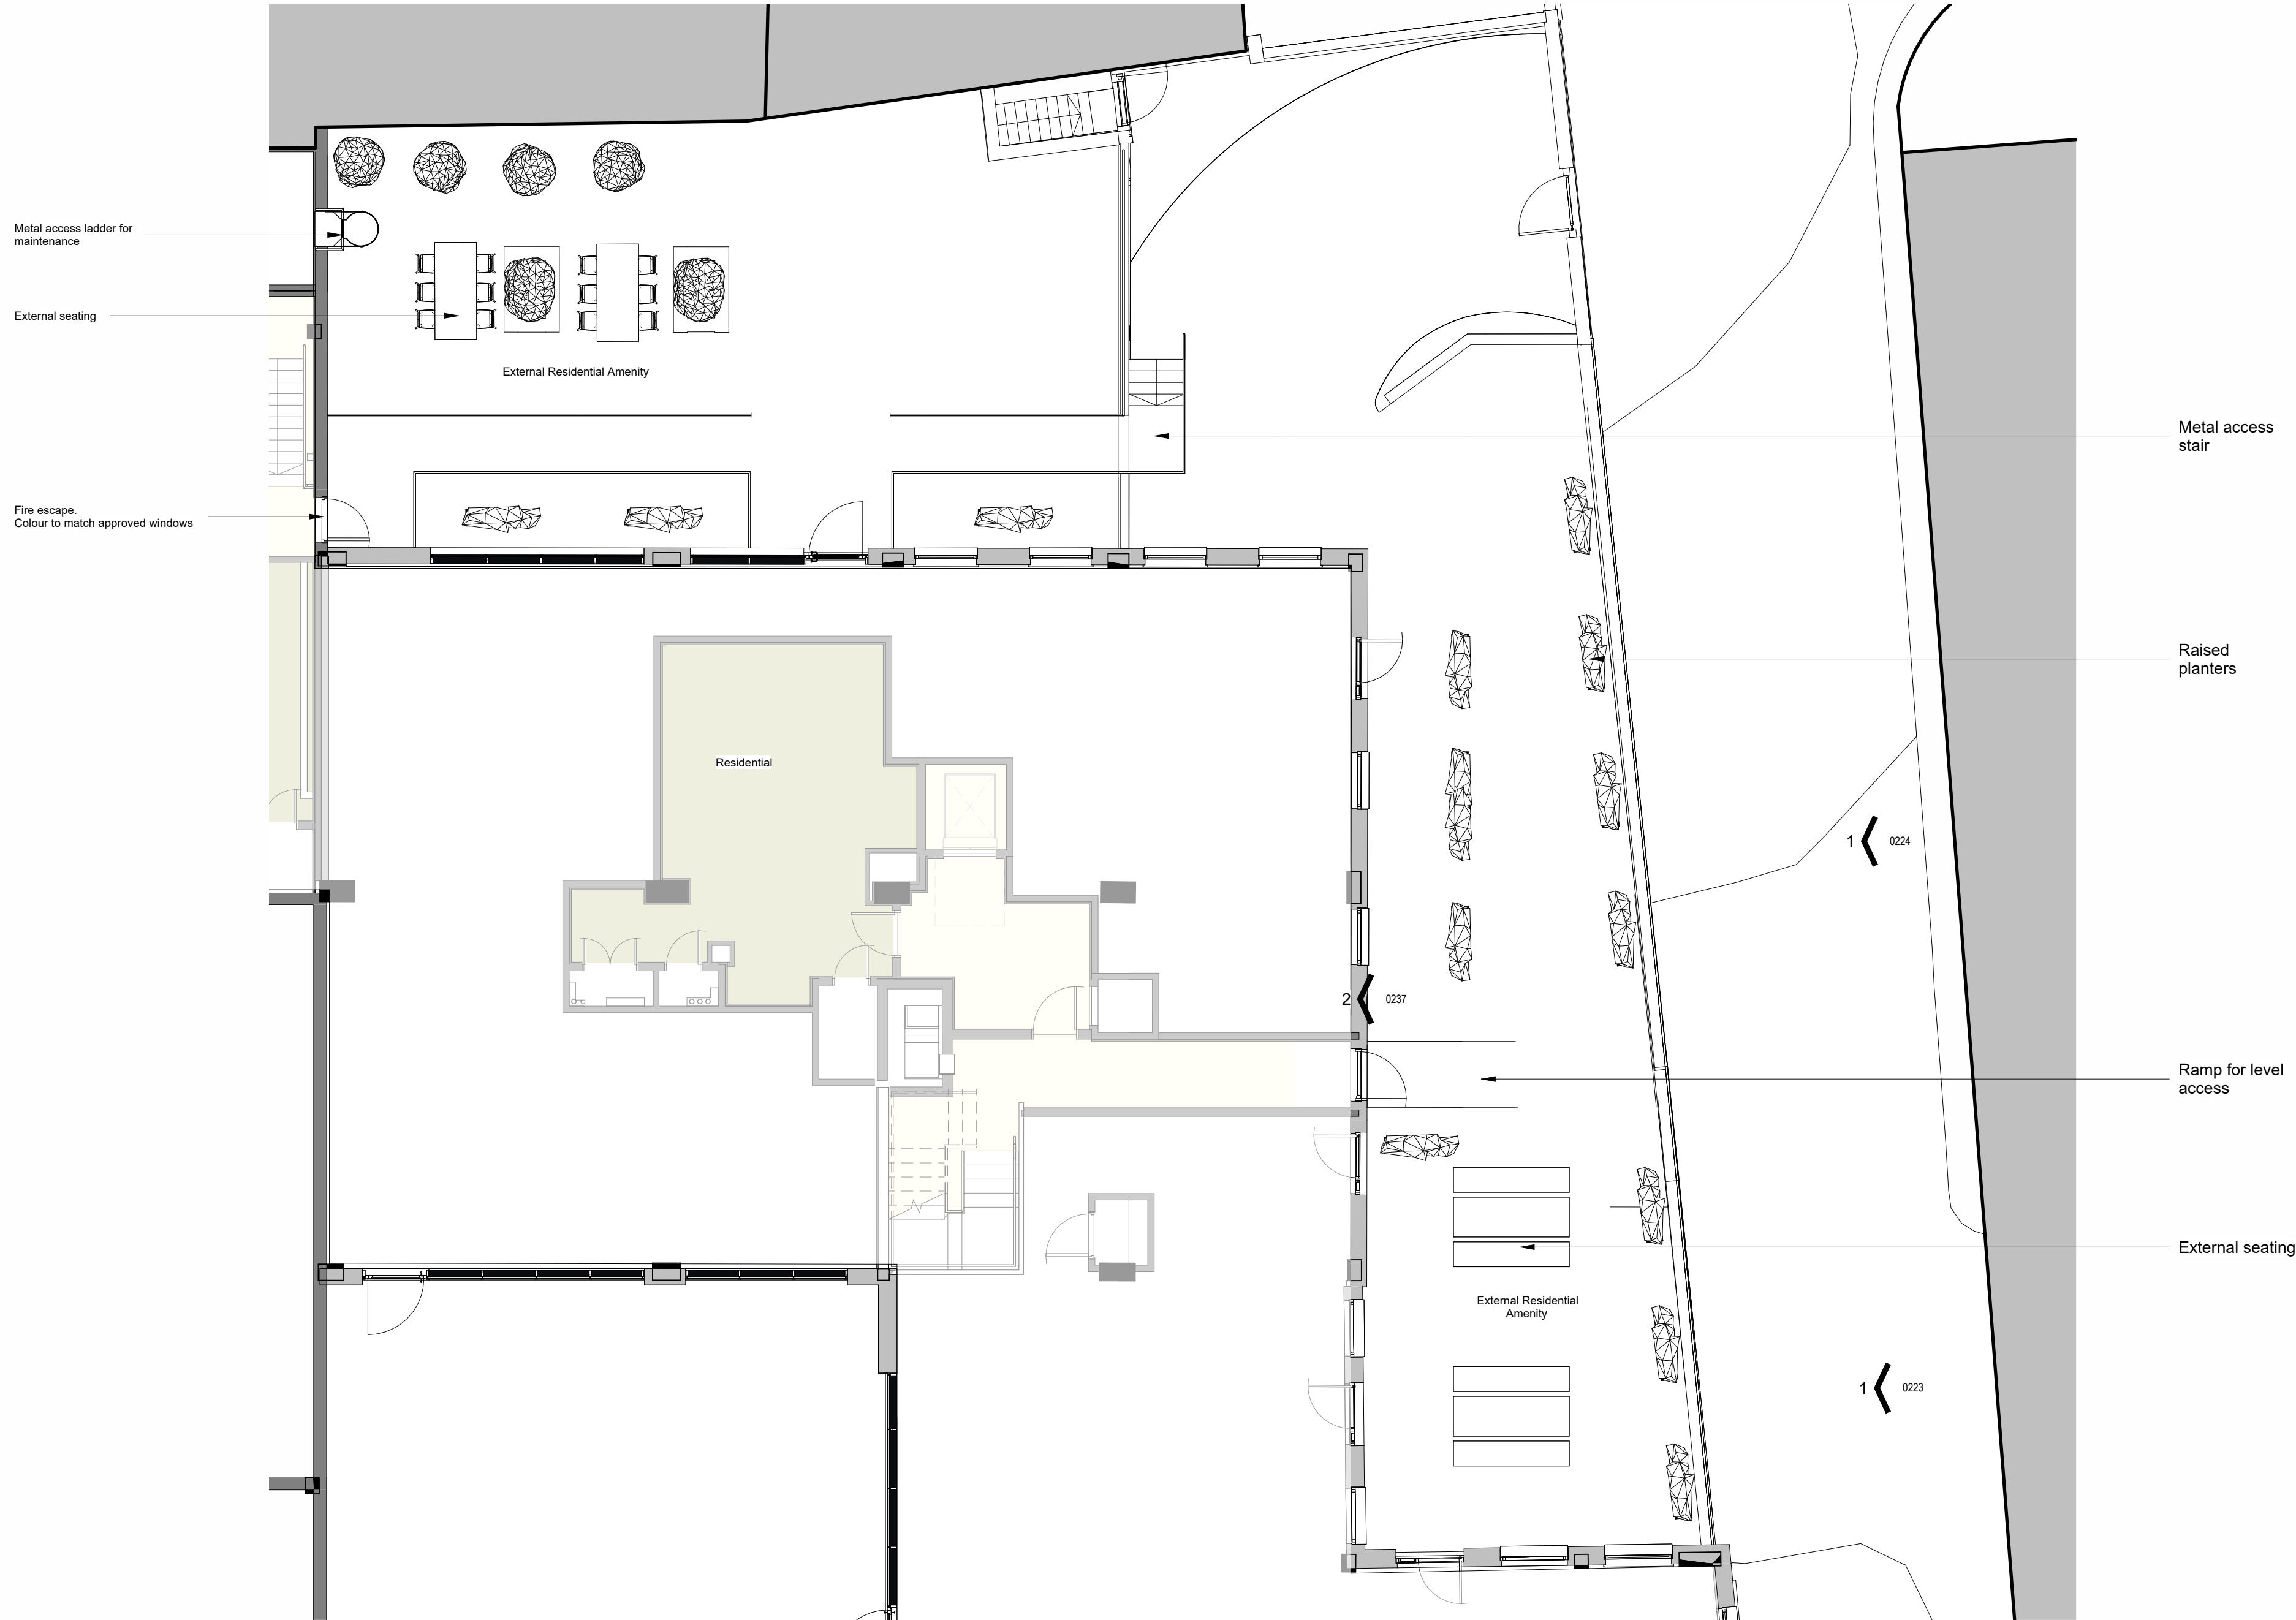

1 Level 00 External Amenity
1 : 100



2 External Amenity Elevation
1 : 100

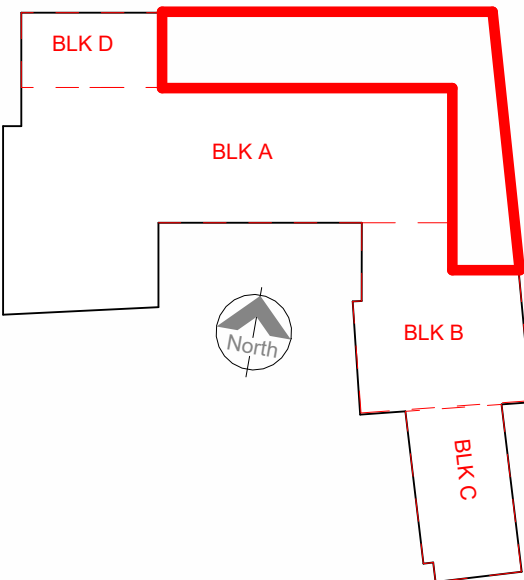

P02 03/10/26 Full App - Final Issue WW WW
P01 28/08/26 Full App - First Issue WW WW

Rev	Date	Revision Details	Dr	Ch
-----	------	------------------	----	----



Bristol: Westworks, Beacon Tower,
Colston Street, Bristol, BS1 4XE
T 0117 214 1101 E bristol@ecwestworks.com
Sussex: 64 - 68 Brighton Road, Worthing,
West Sussex, BN11 2EN
T 01903 248777 E sussex@ecsearchitecture.com
London: 76 Great Suffolk Street,
London SE1 0BL
T 020 7928 2773 E london@ecsearchitecture.com

WESTWORKS
www.ecwestworks.com

Client's Name
TENE LIVING

Job Title
Market Place Reading

Drawing Title
Planning Full_Level 00 External Amenity

Scale
1 0 1 2 3 4 5
Scale 1:100 @A1 m

Drawn	Checked	Date
WST	WST	29/08/26

Job No	Origin	Vol	Level	Type	Role	Number	Status	Rev
W0821	WW	XX	ZZ	DR	A	0237	S0	P02

Status

PLANNING