



PROPOSED ELEVATIONS


NOTE
NEIGHBOURING PROPERTY OUTLINE SHOWN IS APPROXIMATE ONLY. ALL
DIMENSIONS AND POSITIONS ARE INDICATIVE FOR PLANNING PURPOSES.

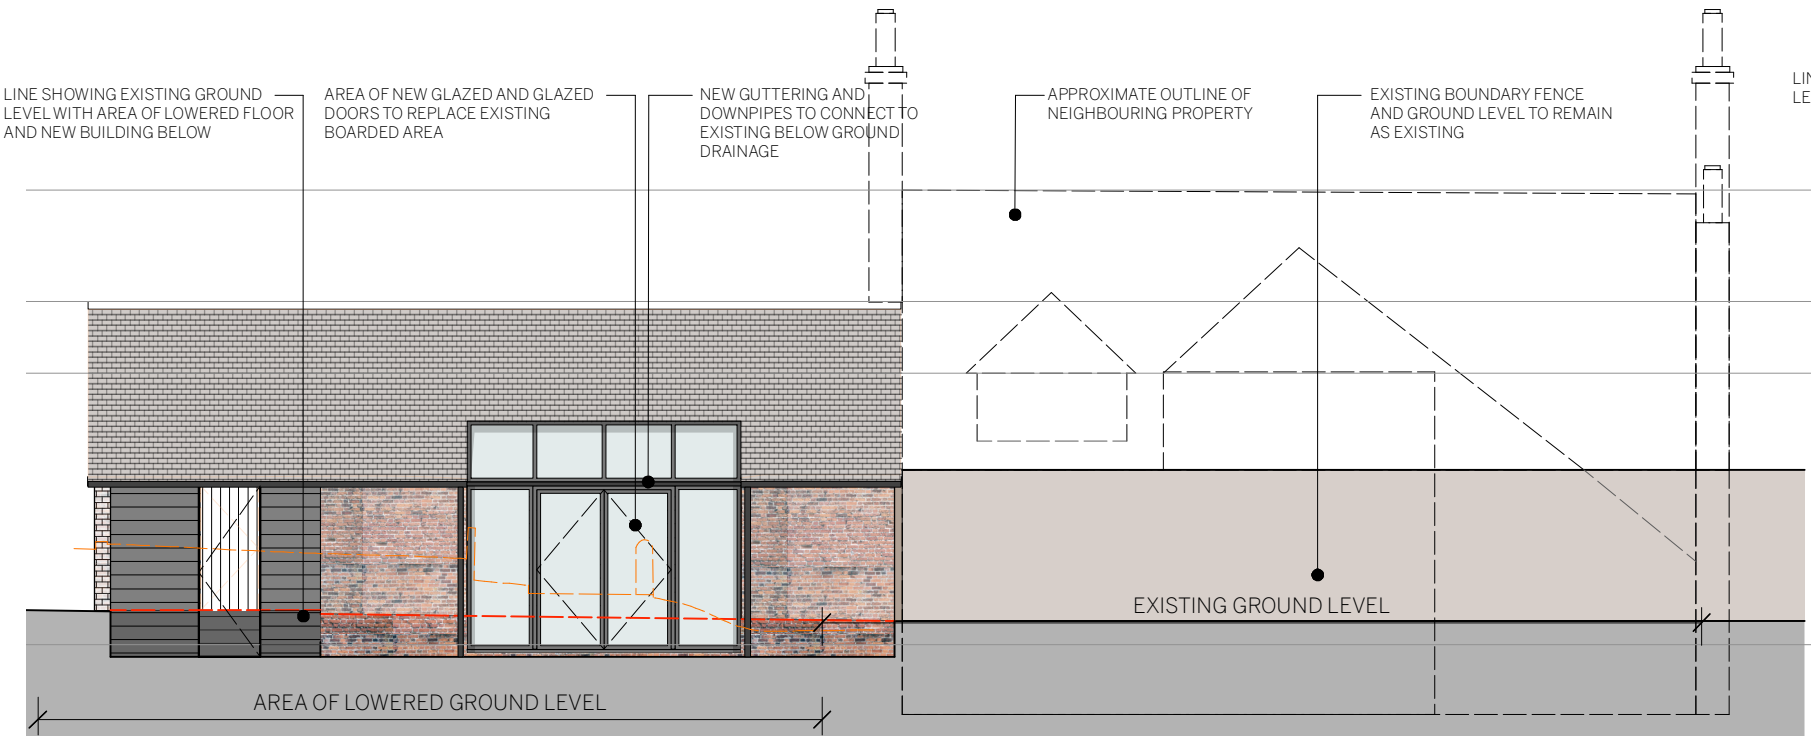


NORTHWEST (FRONT) ELEVATION

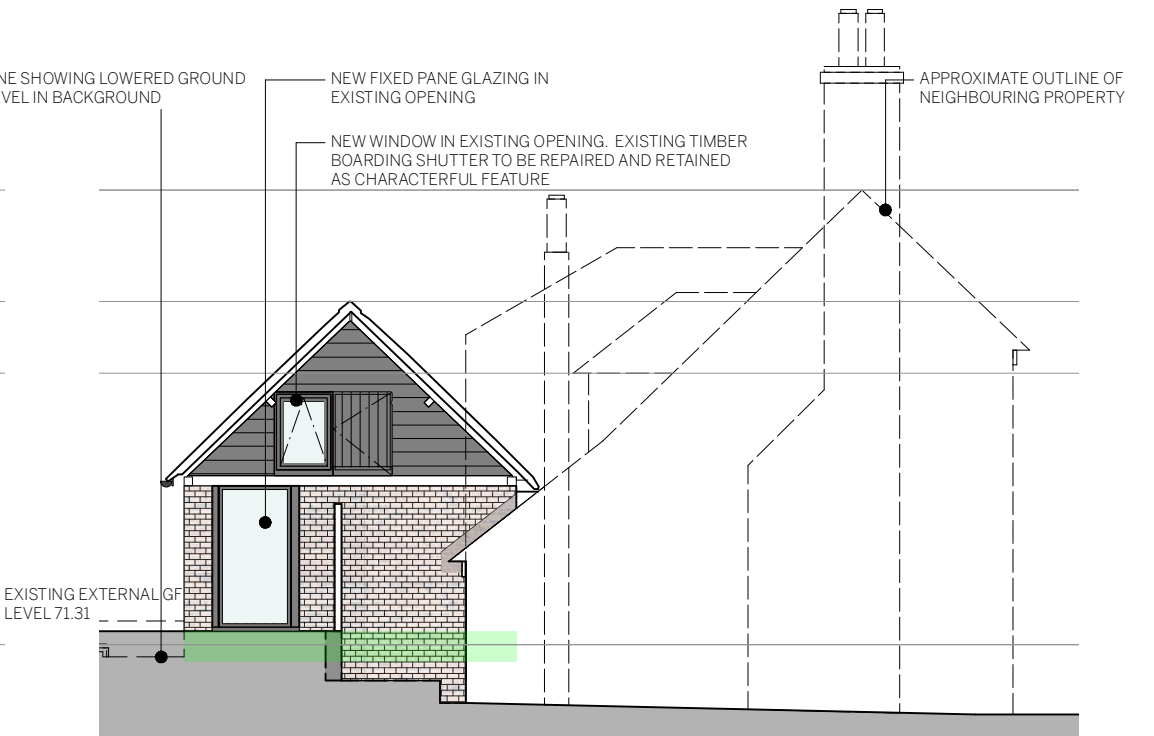

SOUTHWEST (SIDE) ELEVATION

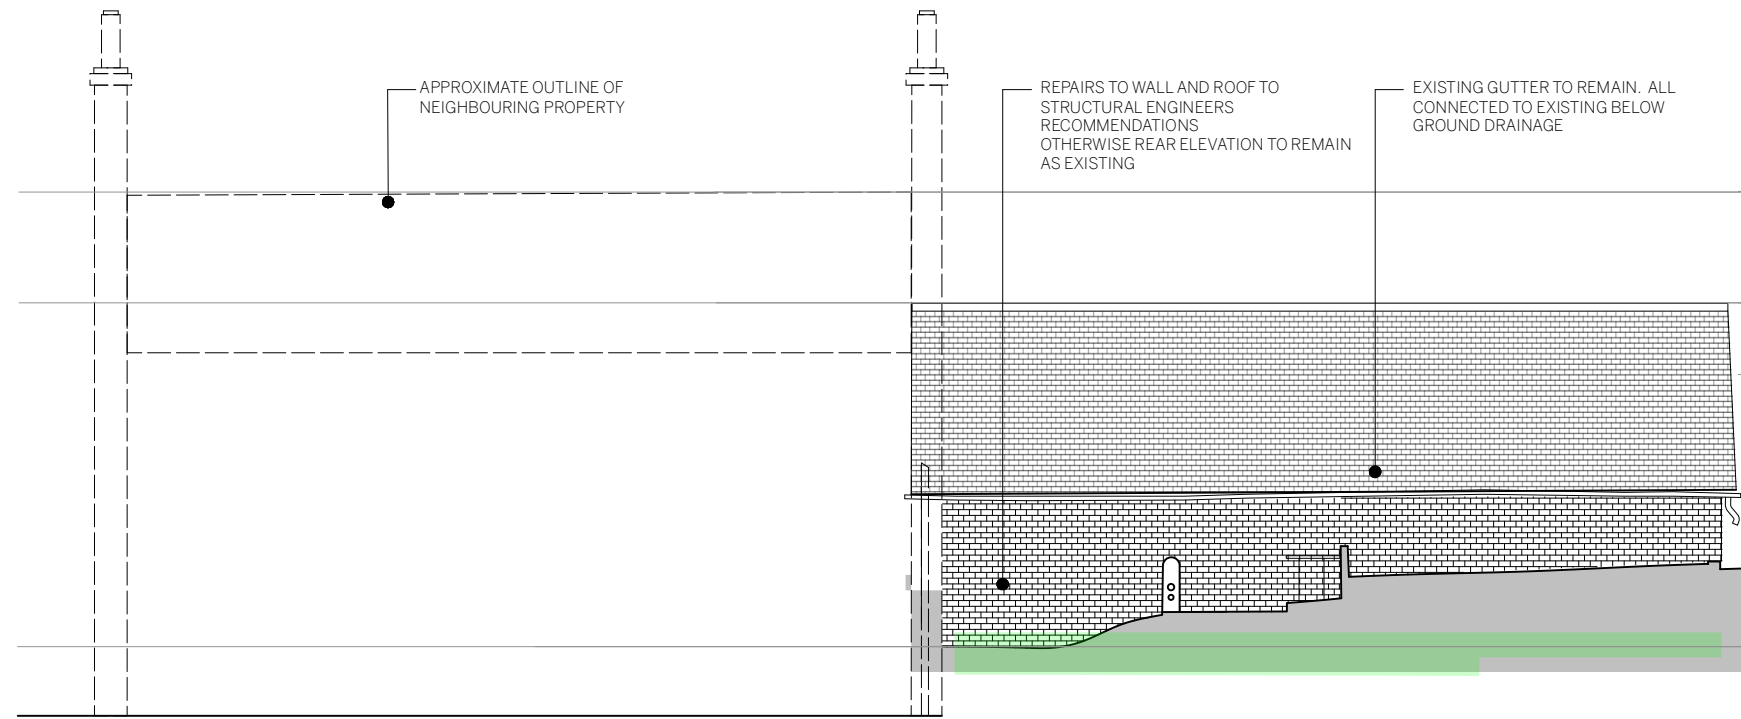

SOUTHEAST (REAR) ELEVATION
NEIGHBOURING PROPERTY SIDE

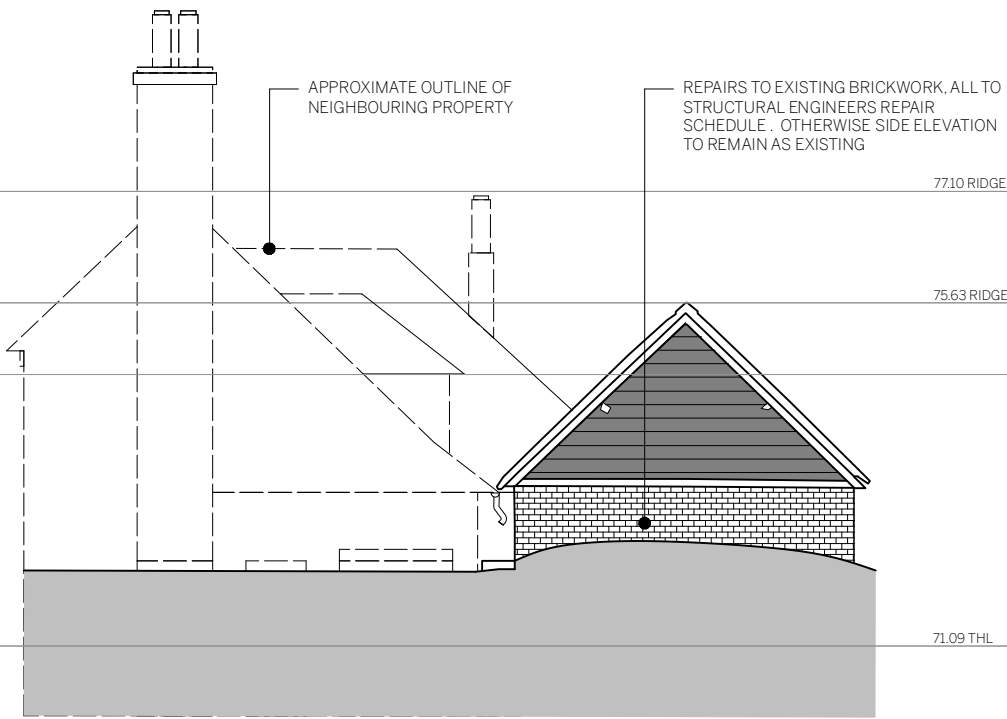

NORTHEAST (SIDE) ELEVATION
NEIGHBOURING PROPERTY SIDE

